CITY OF GREENWOOD SANITARY SEWER MAP

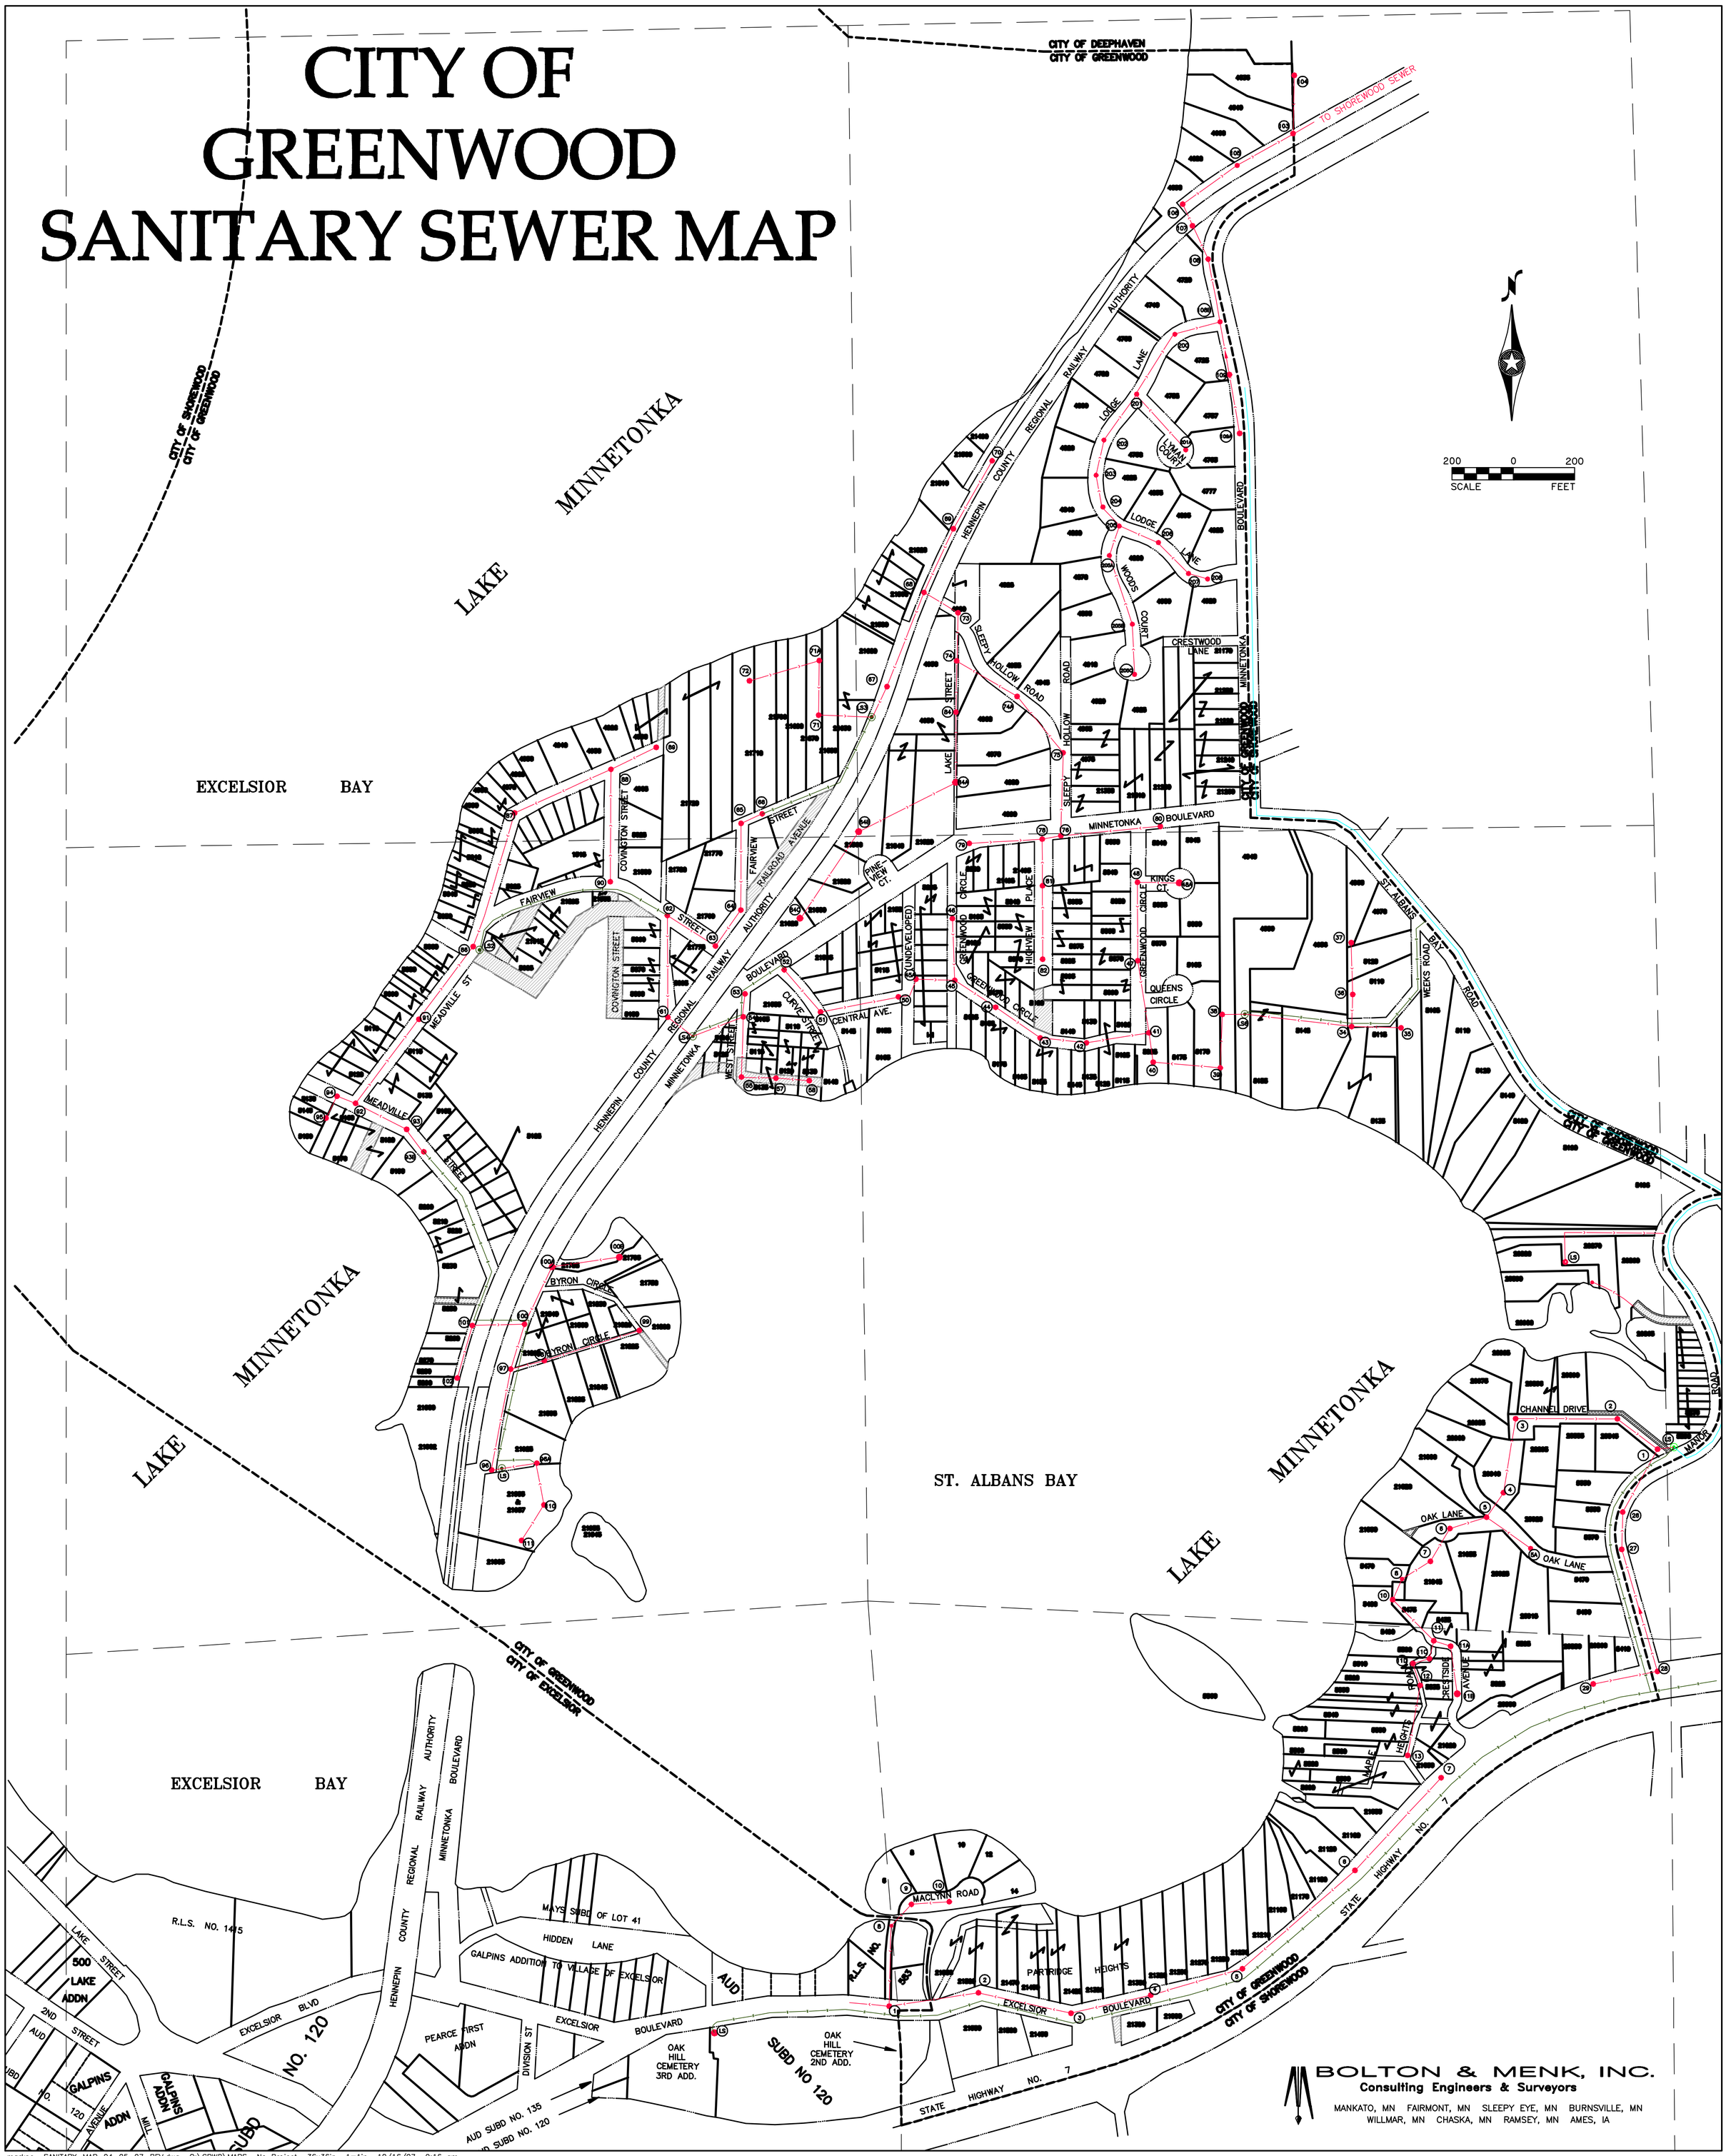

markpe SANITARY-MAP-04-05-07-REV.dwg O:\GRWD\MAPS No Project 36x36in 1=1in 10/16/07 9:16 am